




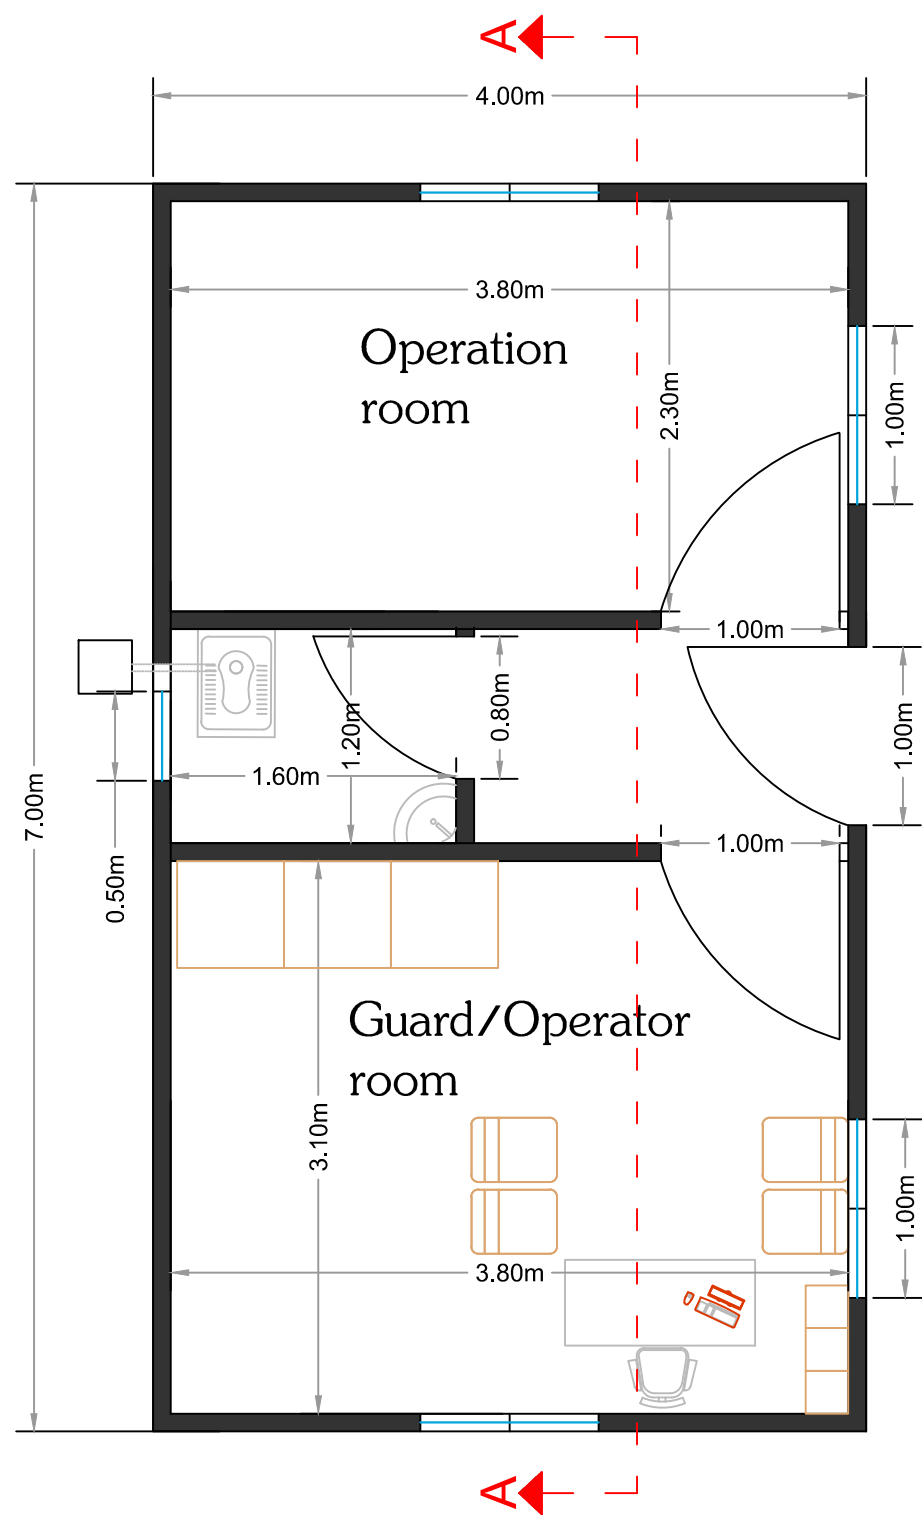


Caravan Ground plan
Scale 1:100

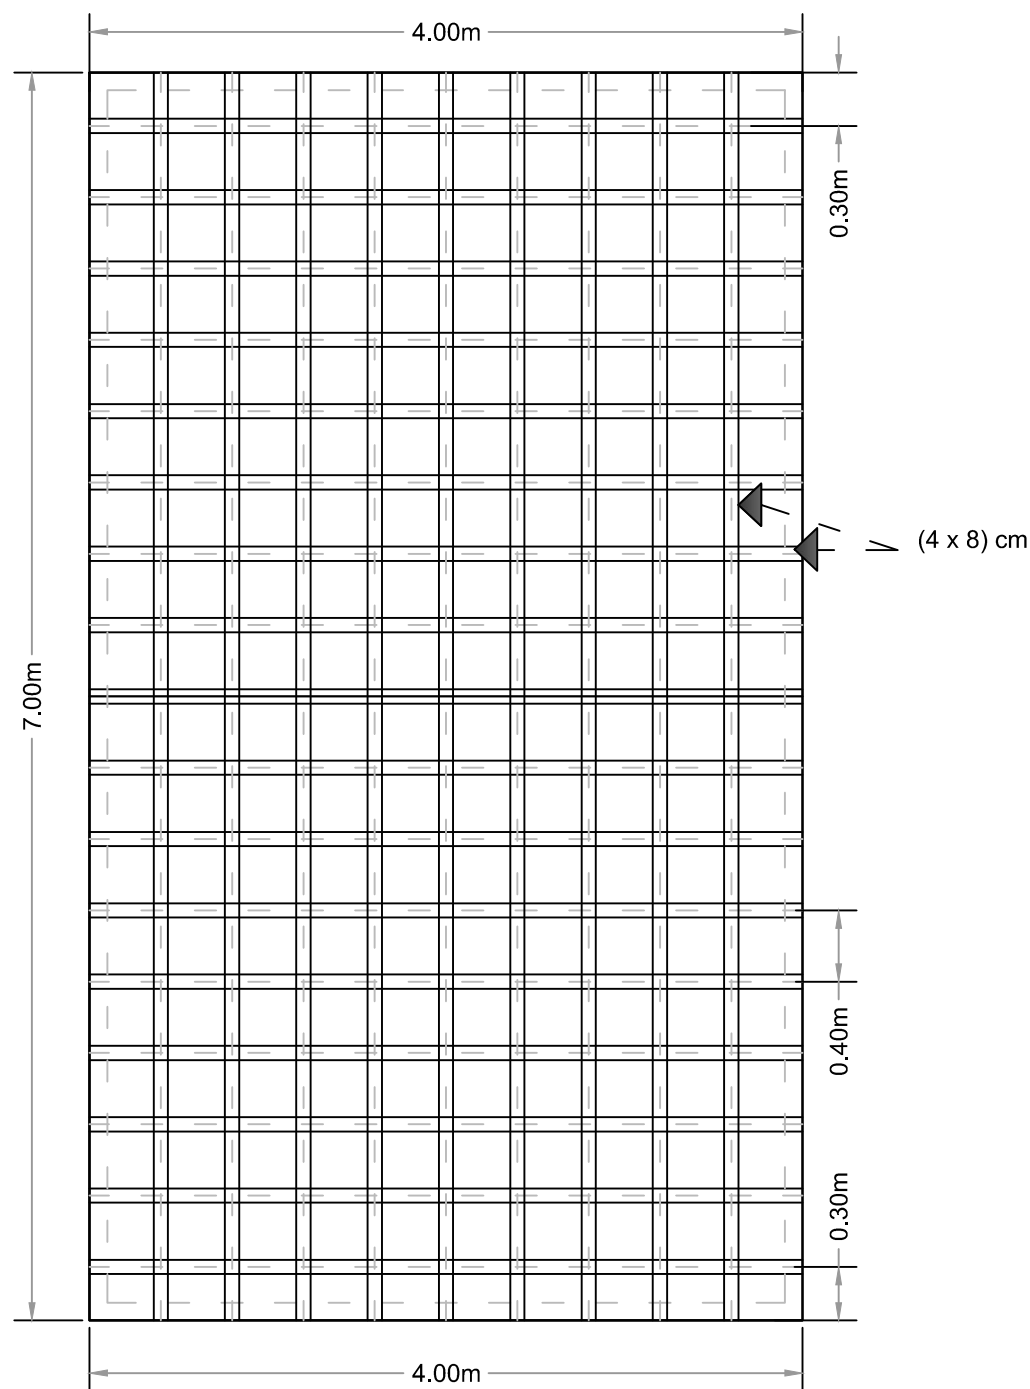

Floor plan structure
Scale 1:100

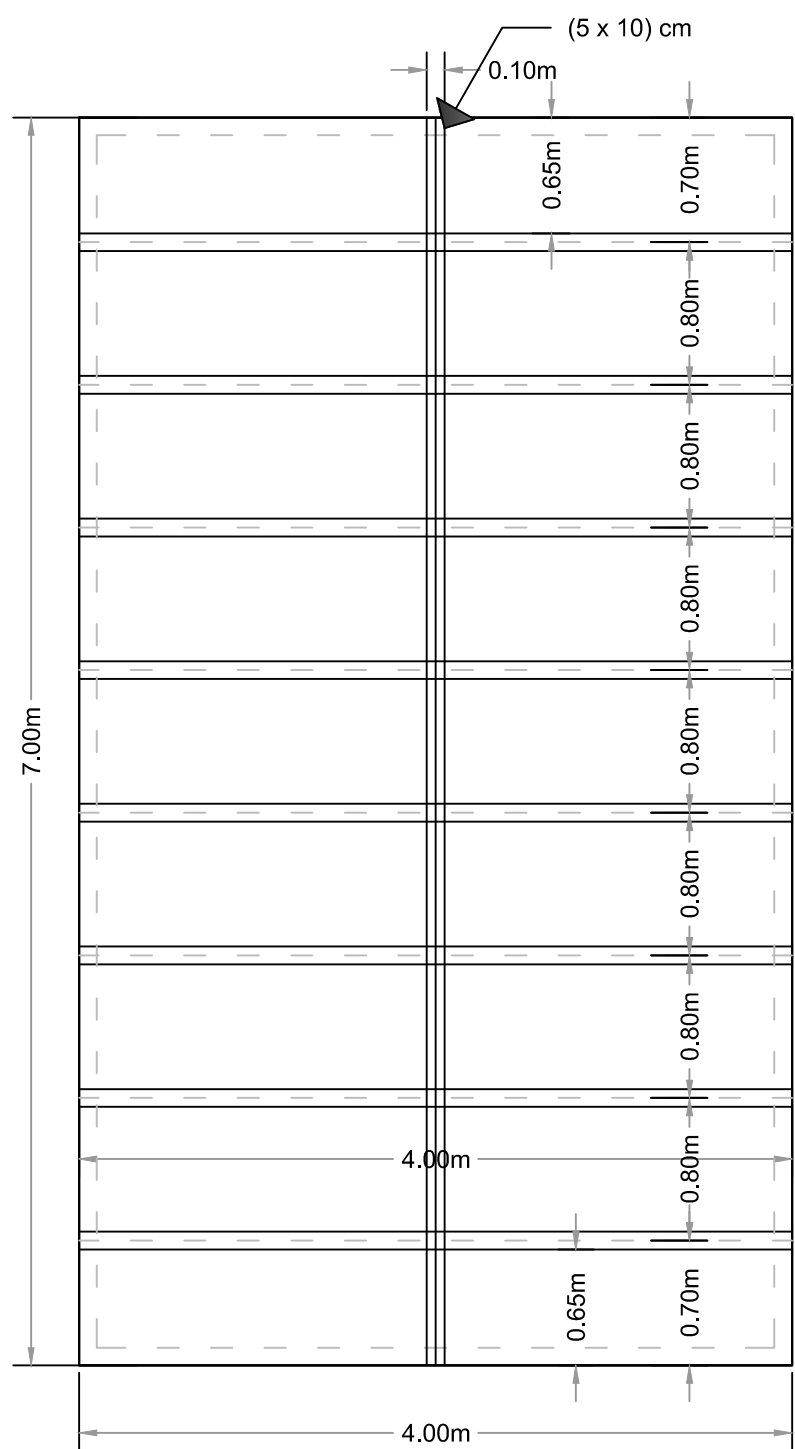

Ceiling structure
Scale 1:100

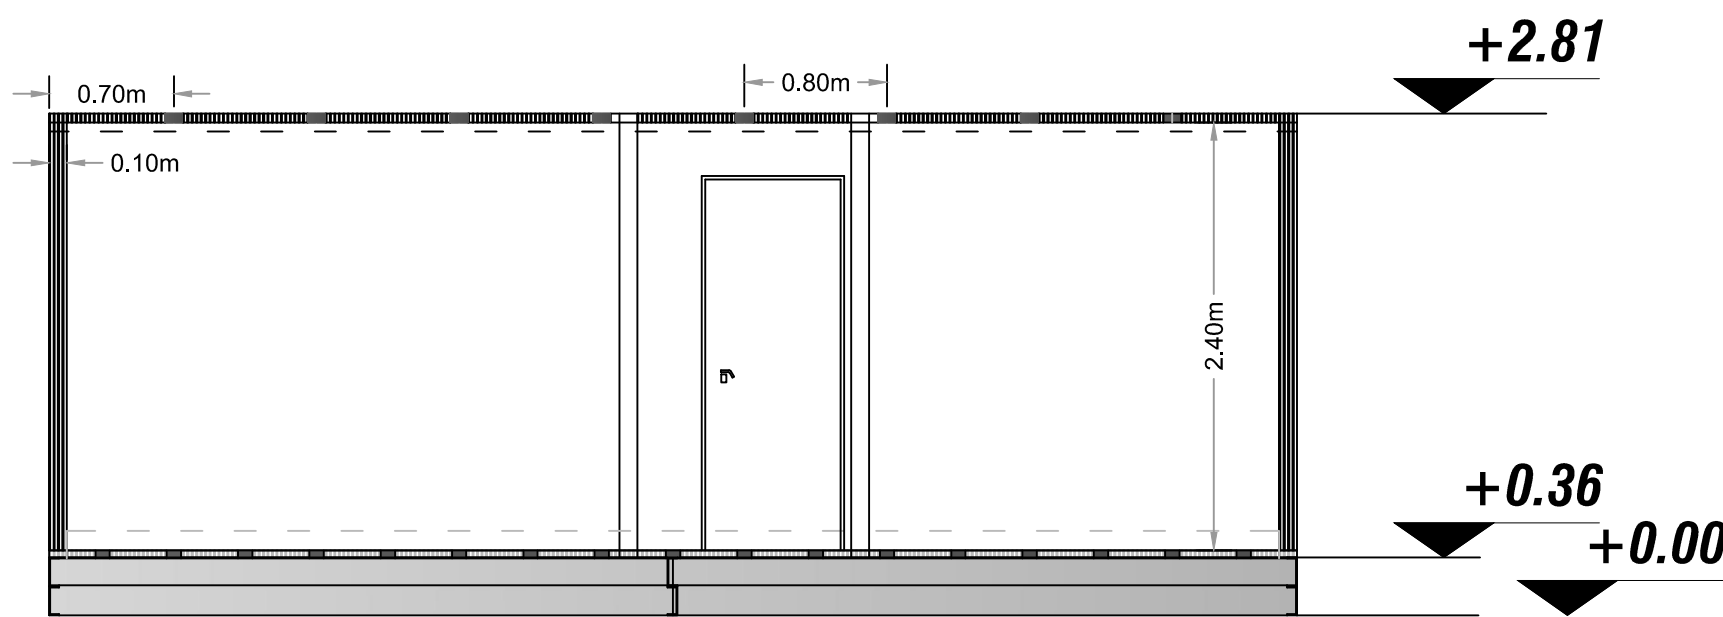

Section A-A
Scale 1:100