


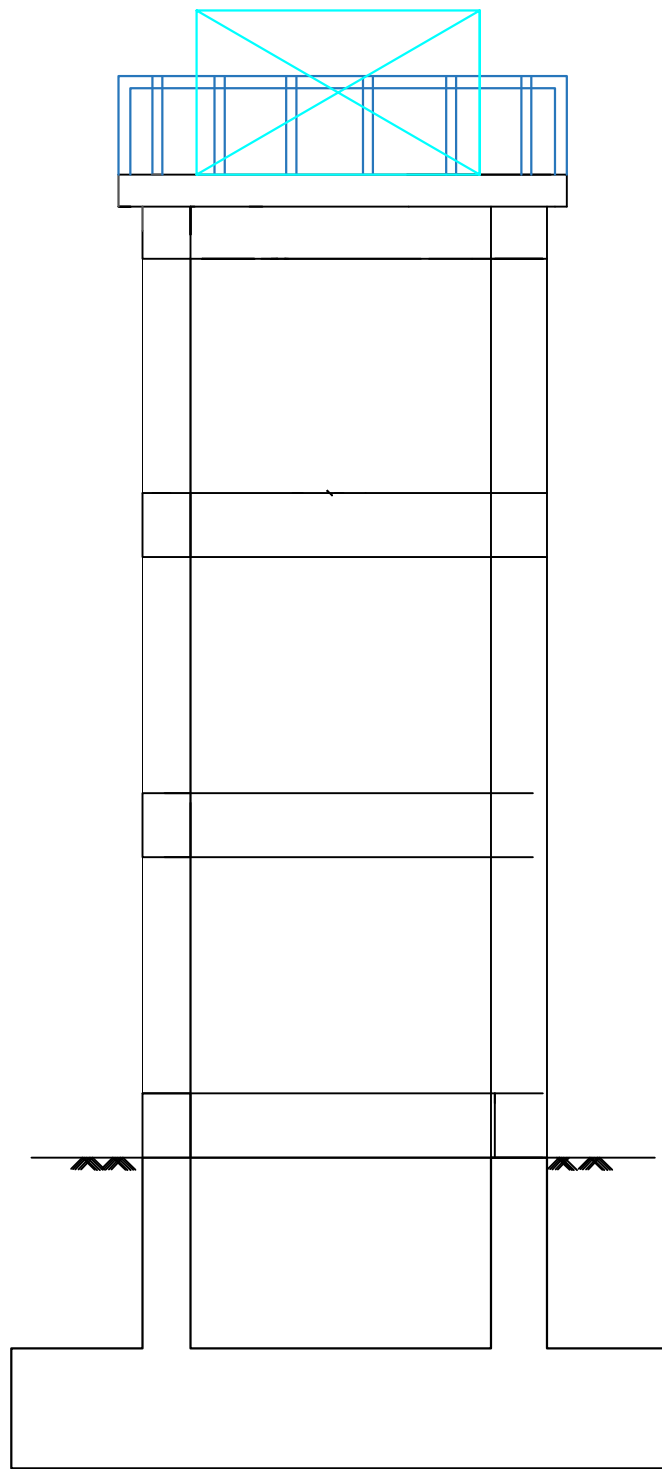

---

---

*Elevated Water Tank Plan (D-1)*