
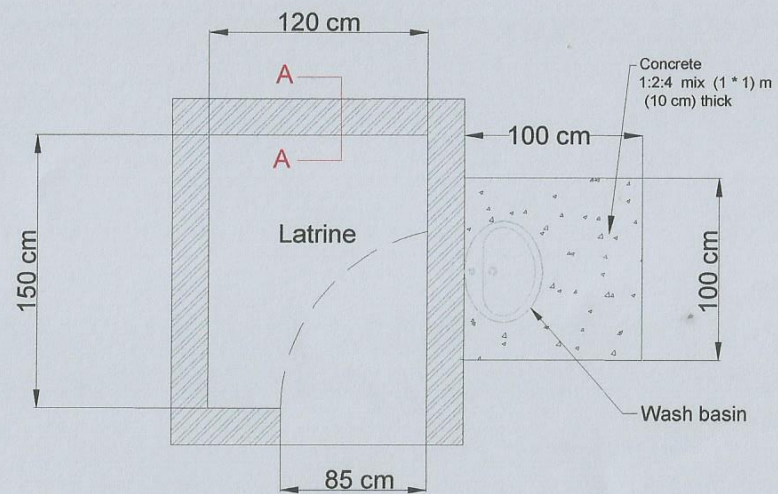


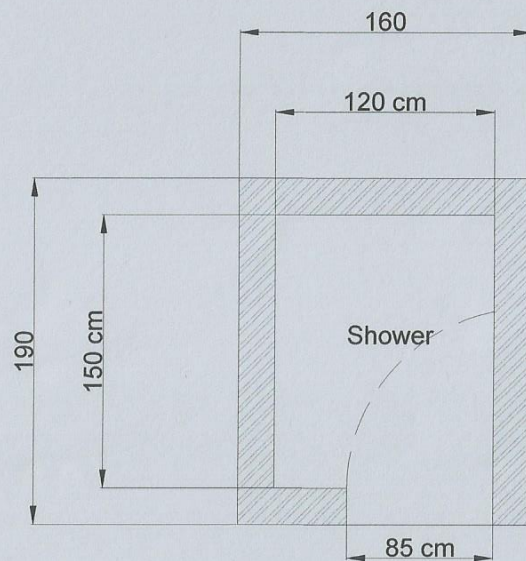

Location
Iraq/ Kirkuk/
Hawija


Drawn by:
Saad Abdulsalam
WASH Technician
Checked by :
Huda Najat
WASH Officer
date: 23 Mar. 2020

subject:
Sketch with dimension
for new Latrine and
Shower

Project WASH/ DFAT
Client: save the children international
kirkuk/noor city/ Shoraw/
tele. 07517408214



Handwritten signature and text:
WASH officer

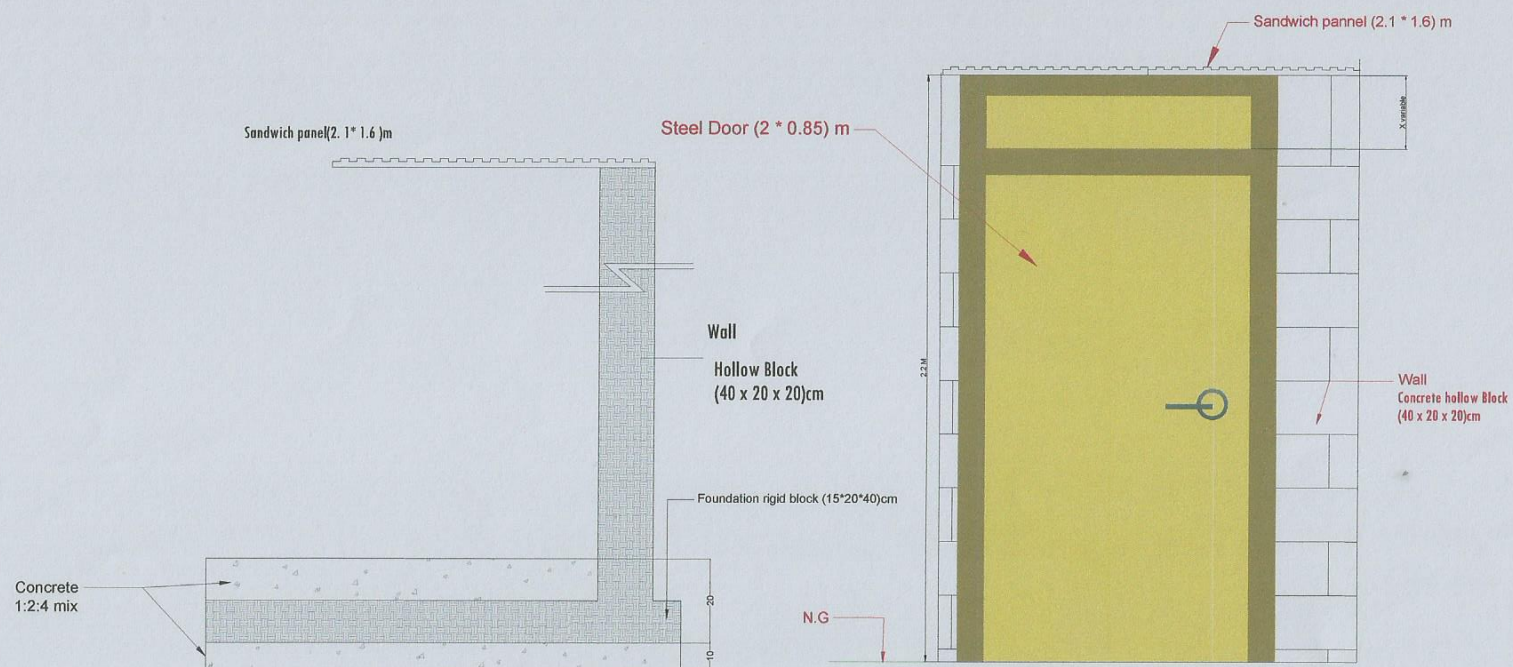

Typical Foundation Section A-A

Location
Iraq/ Kirkuk/
Hawija

Drawn by:
Saad Abdulsalam
WASH Technician

Checked by :
Huda Najat
WASH Officer
date : 23 Mar. 2020


subject:
Foundation Section for
new Latrine and
shower in Hawija
District

Project WASH/ DFAT
Client: save the children international
kirkuk/noor city/ Shoraw/
tele. 07517408214



WASH Officer

Planning sewerage Pipe and water pipe

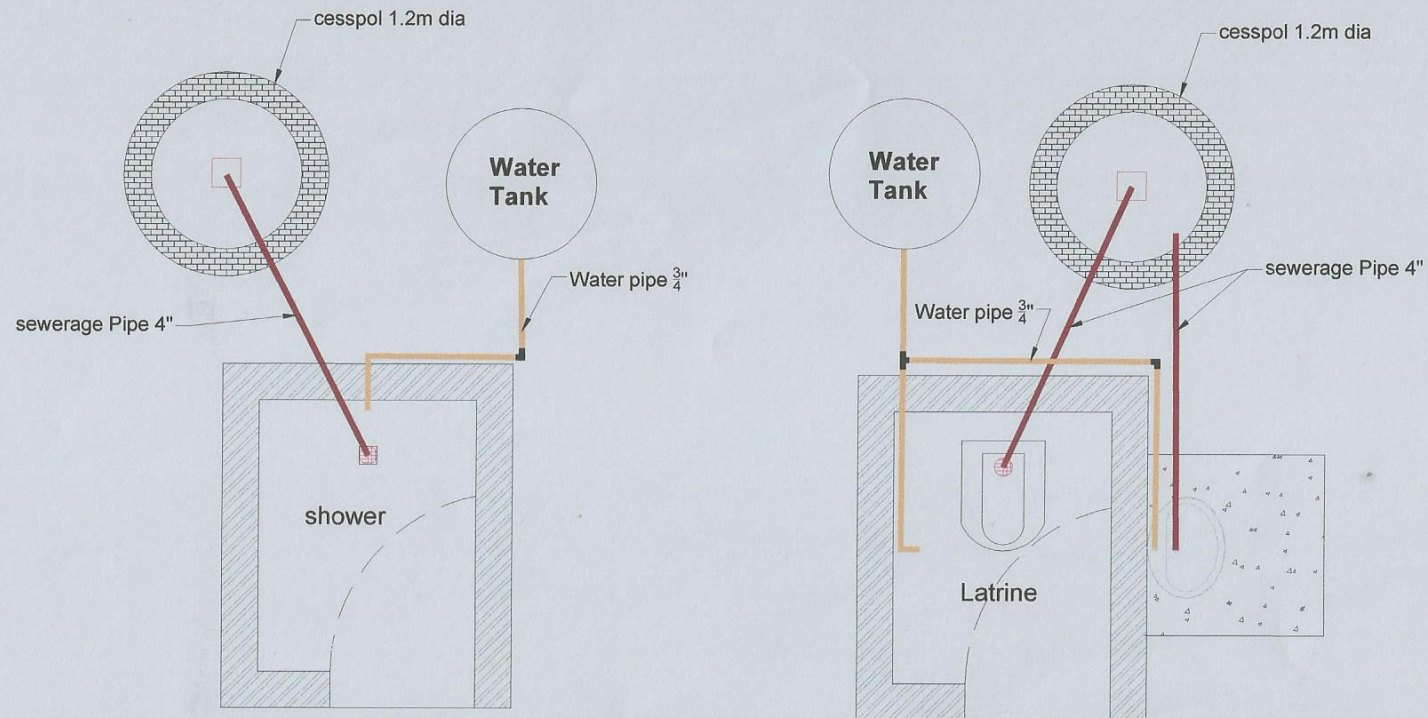

Location
Iraq/ Kirkuk/
Hawija

Drawn by:
Saad Abdulsalam
WASH Technician
Checked by :
Huda Najat
WASH Officer
date: 23 Mar. 2020


subject:
Planning sewerage Pipe
and water pipe for new
Latrine and shower


Project WASH/ DFAT


Client: save the children international
kirkuk/noor city/ Shoraw/
tele. 07517408214




Handwritten signature
WASH officer

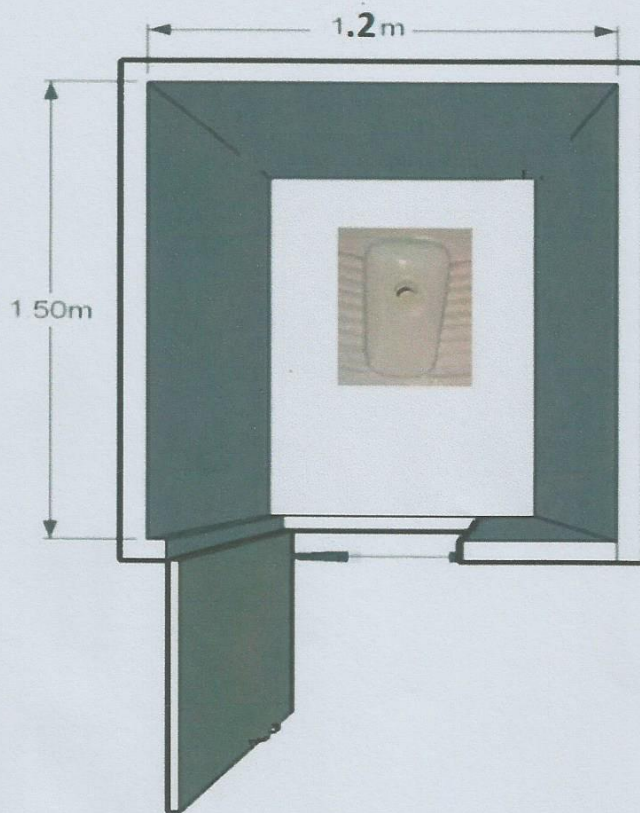

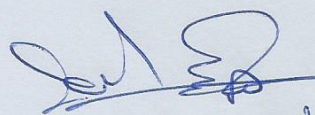
Huda Nejat
WASH officer

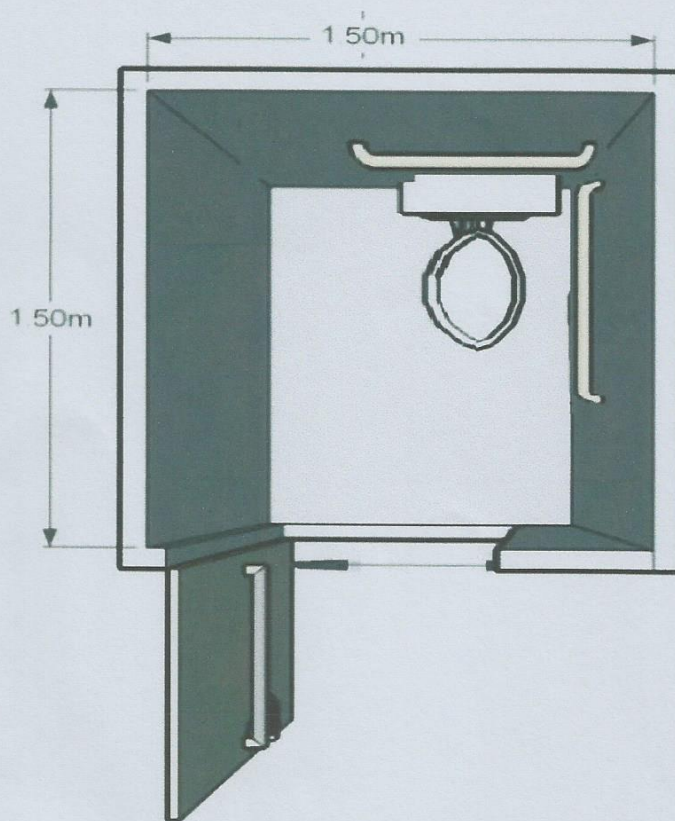

Paul E. D.
WASH officer

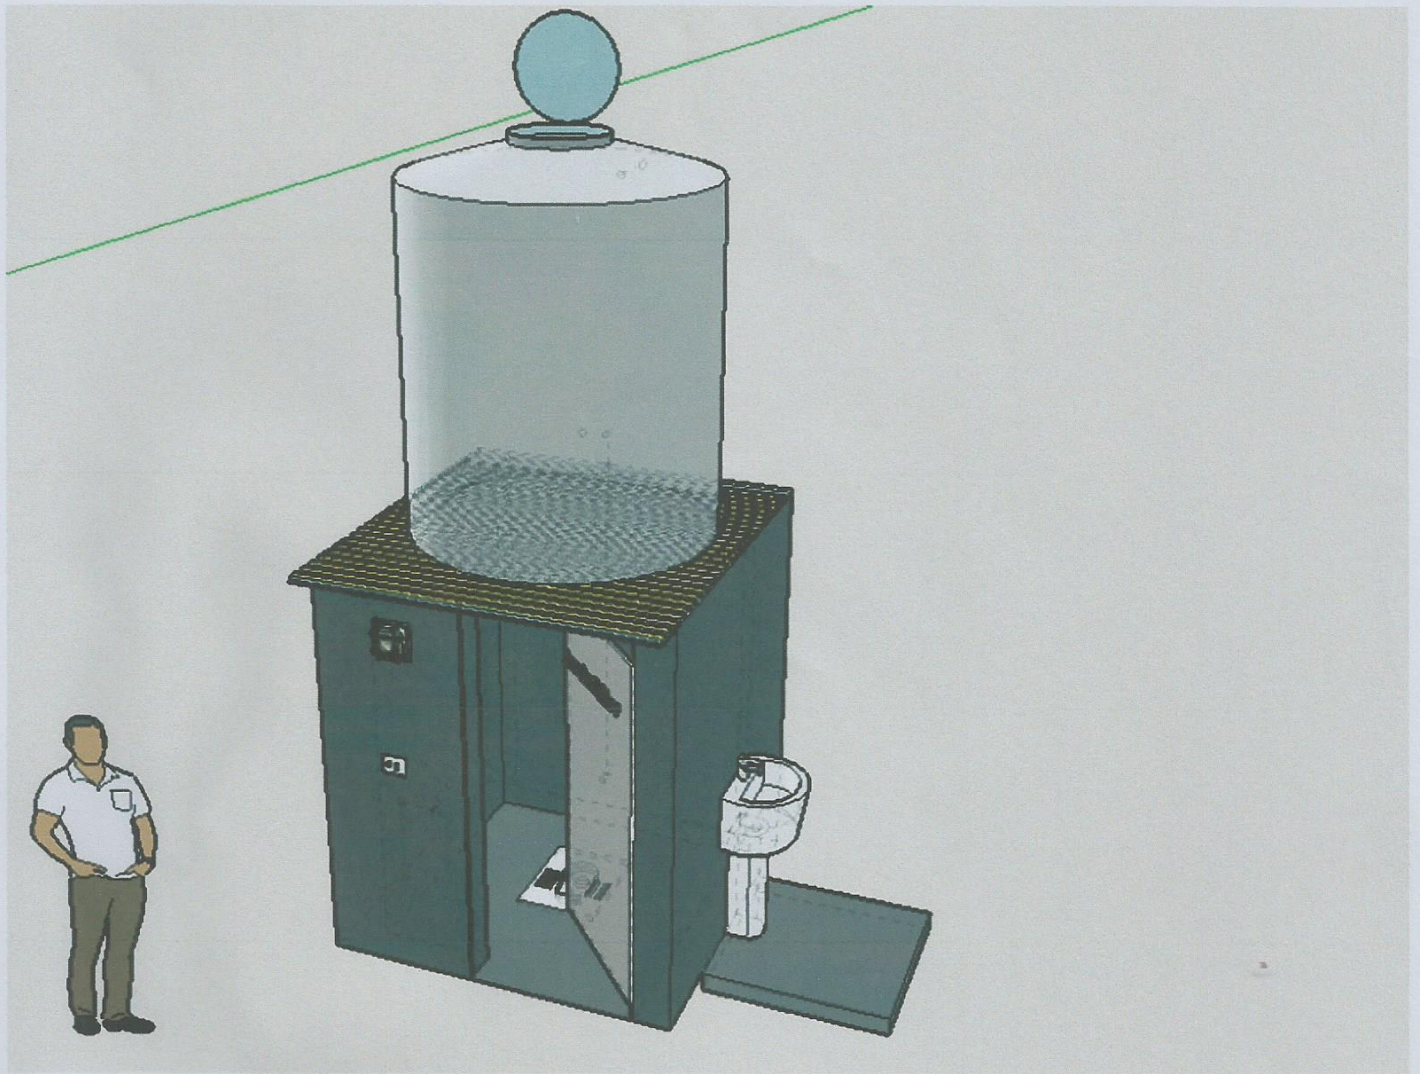

WASH 01Bier
WASH 01Bier