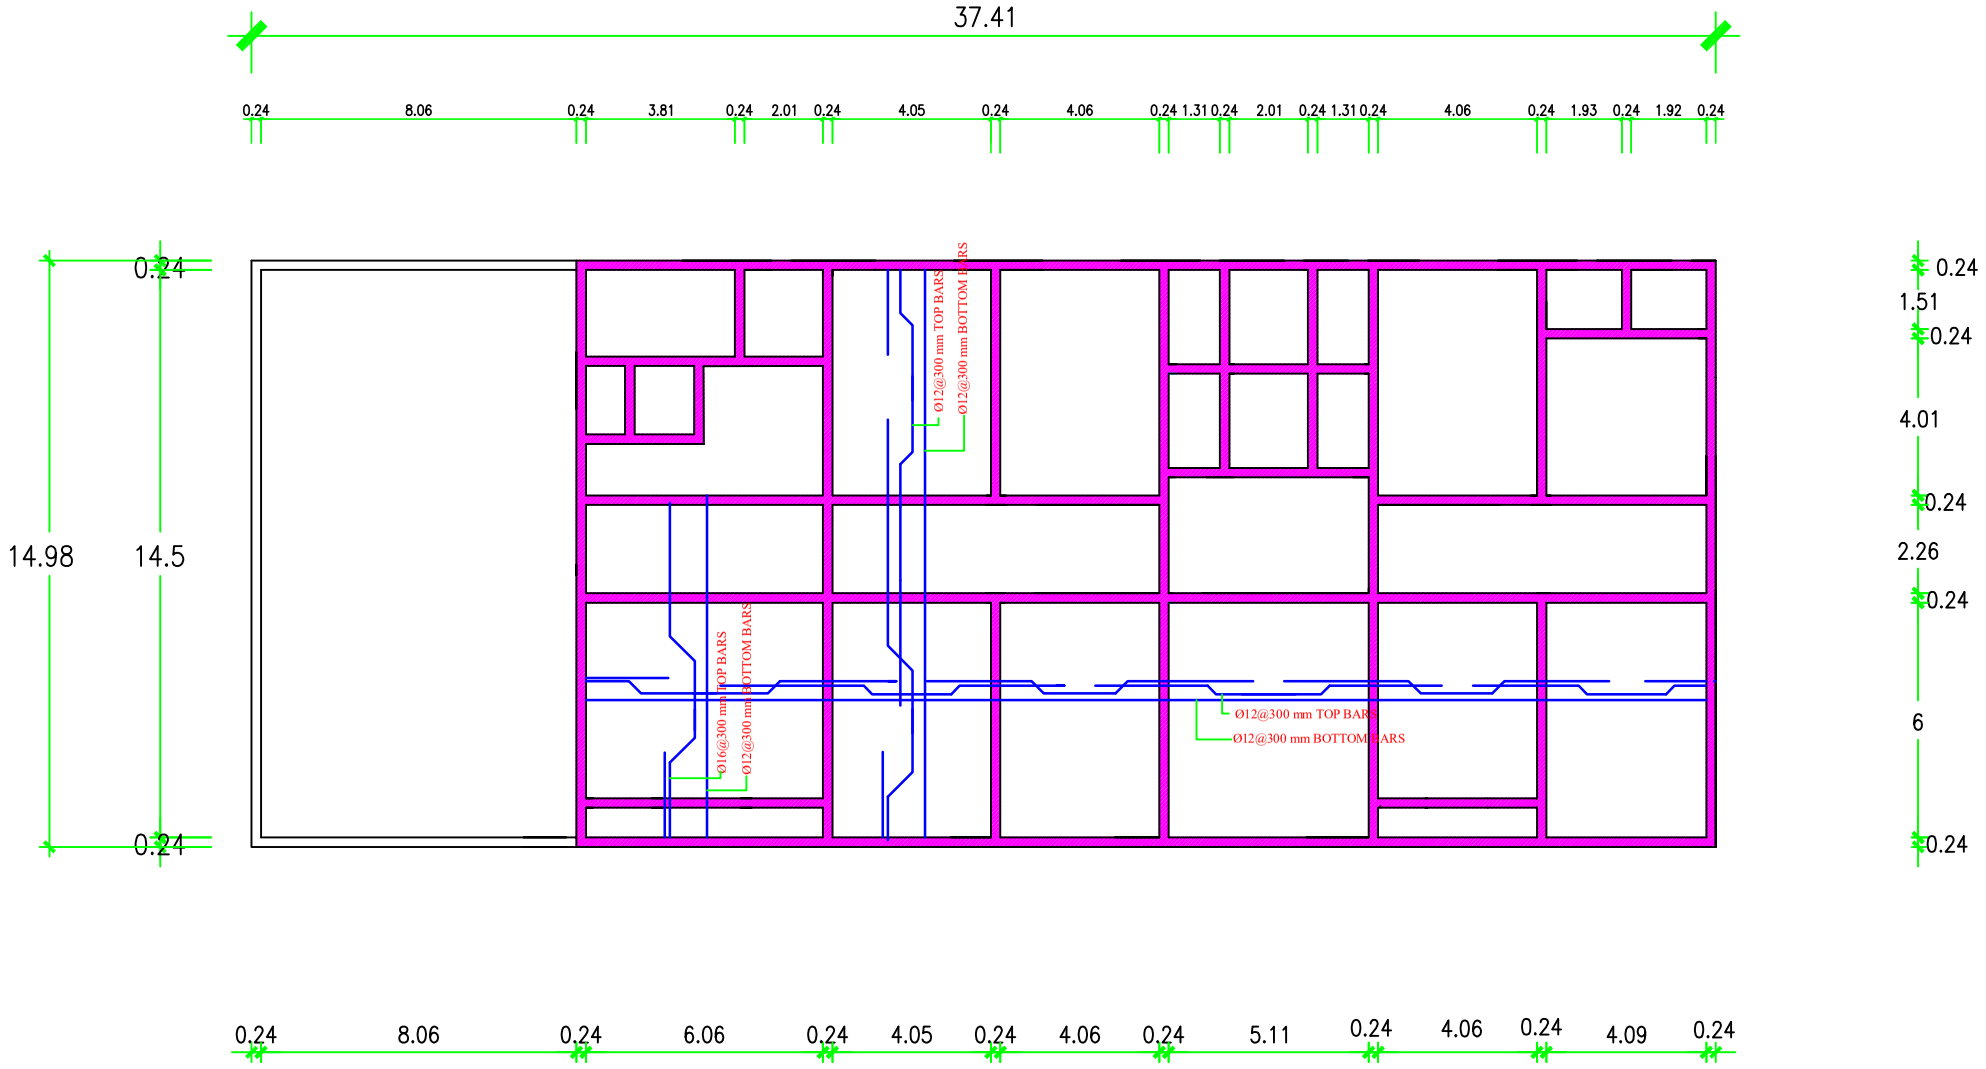


FIRST FLOOR REINFORCEMENT PLAN

ENG. AMMAR SALIH MUKHLIF