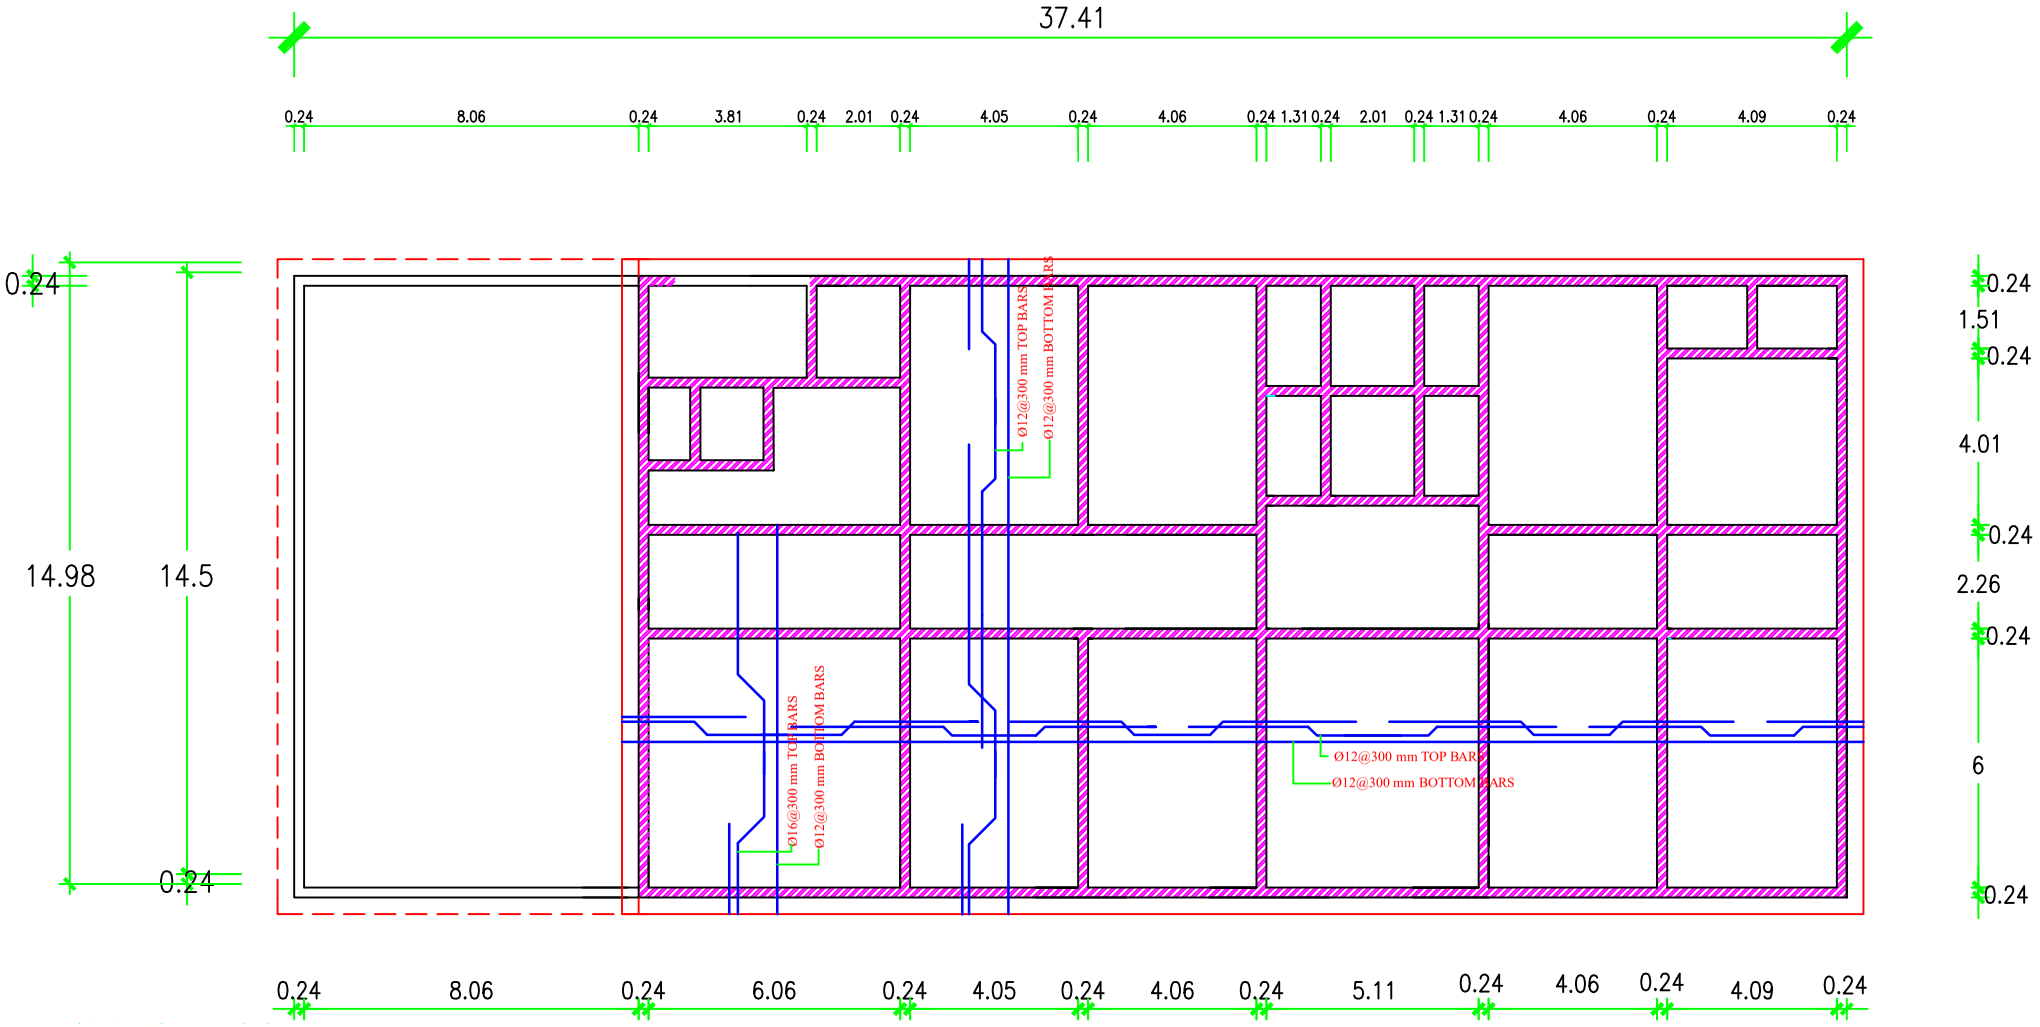


ROOF REINFORCEMENT PLAN

ENG. AMMAR SALIH MUKHLIF