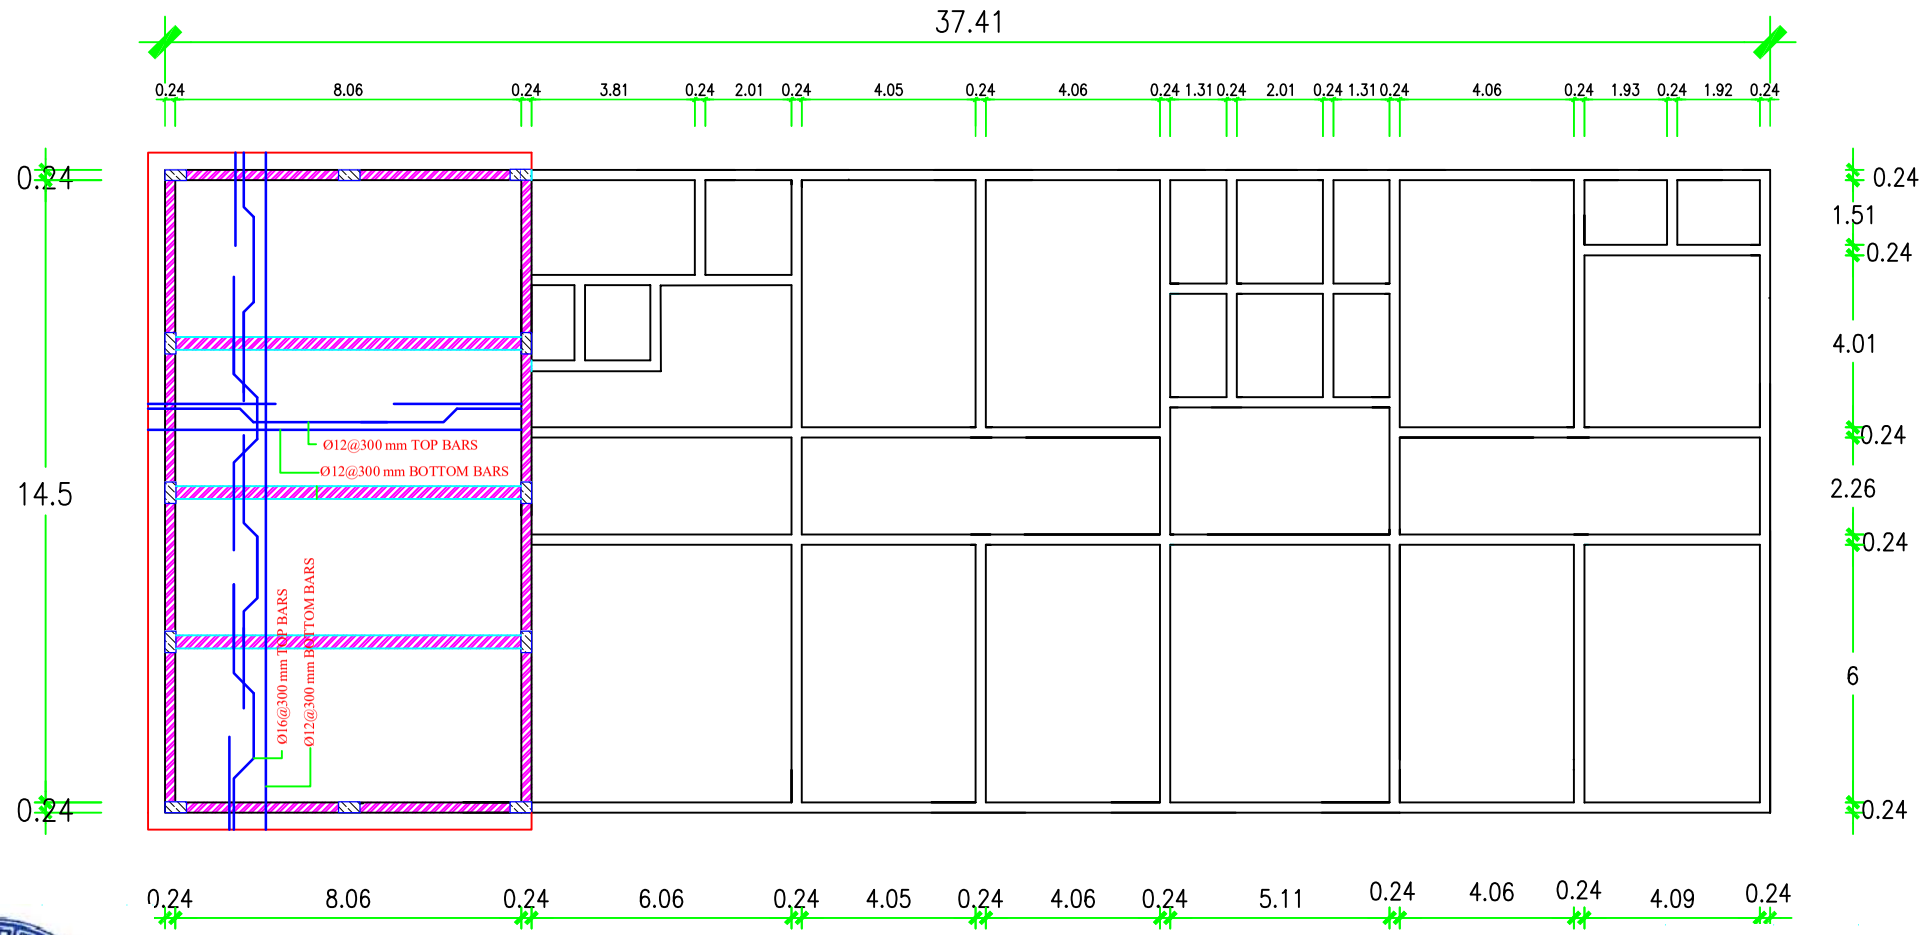


MEETING HALL FLOOR REINFORCEMENT PLAN

ENG. AMMAR SALIH MUKHLIF