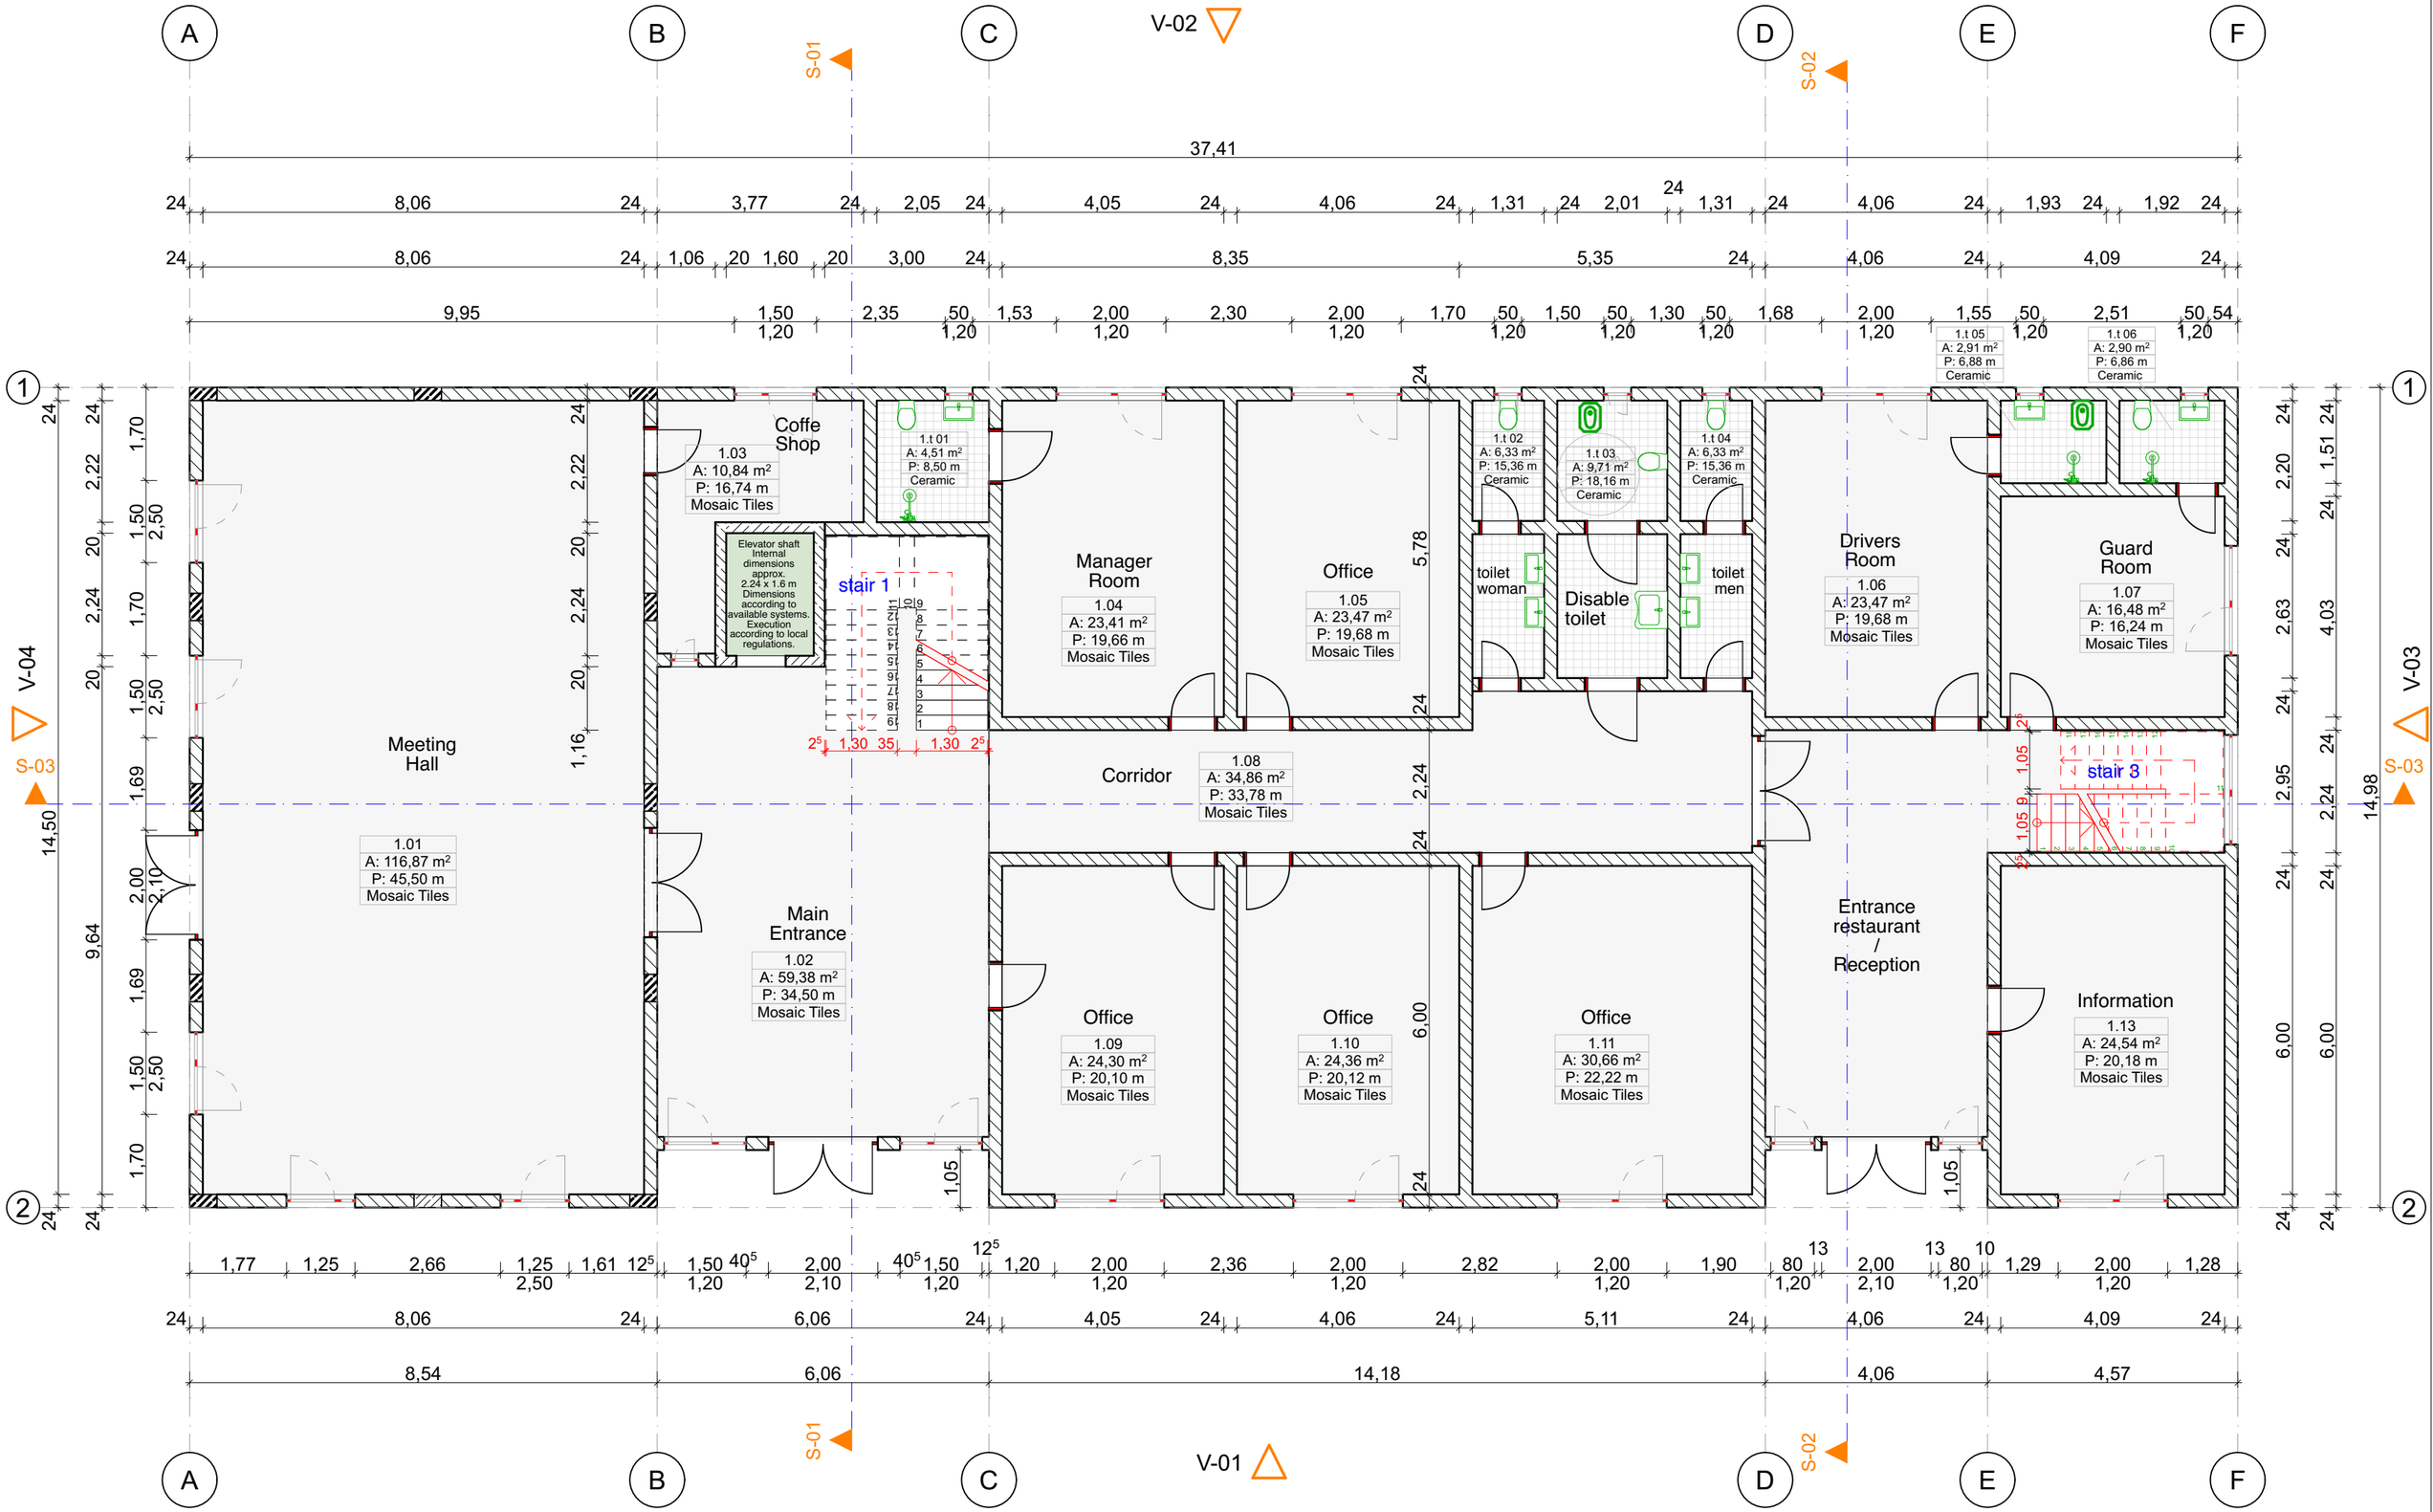


Civil Engineering and legal requirements to be verified and approved with local authorities

giz Deutsche Gesellschaft für Internationale Zusammenarbeit (GIZ) GmbH

site:	title:	sheet.:	scale / size:	1:100 45 x 33 cm
Agricultural Training Center	Ground floor plan	1	date:	09.07.2020

m - g - h gmbh engineers + architects