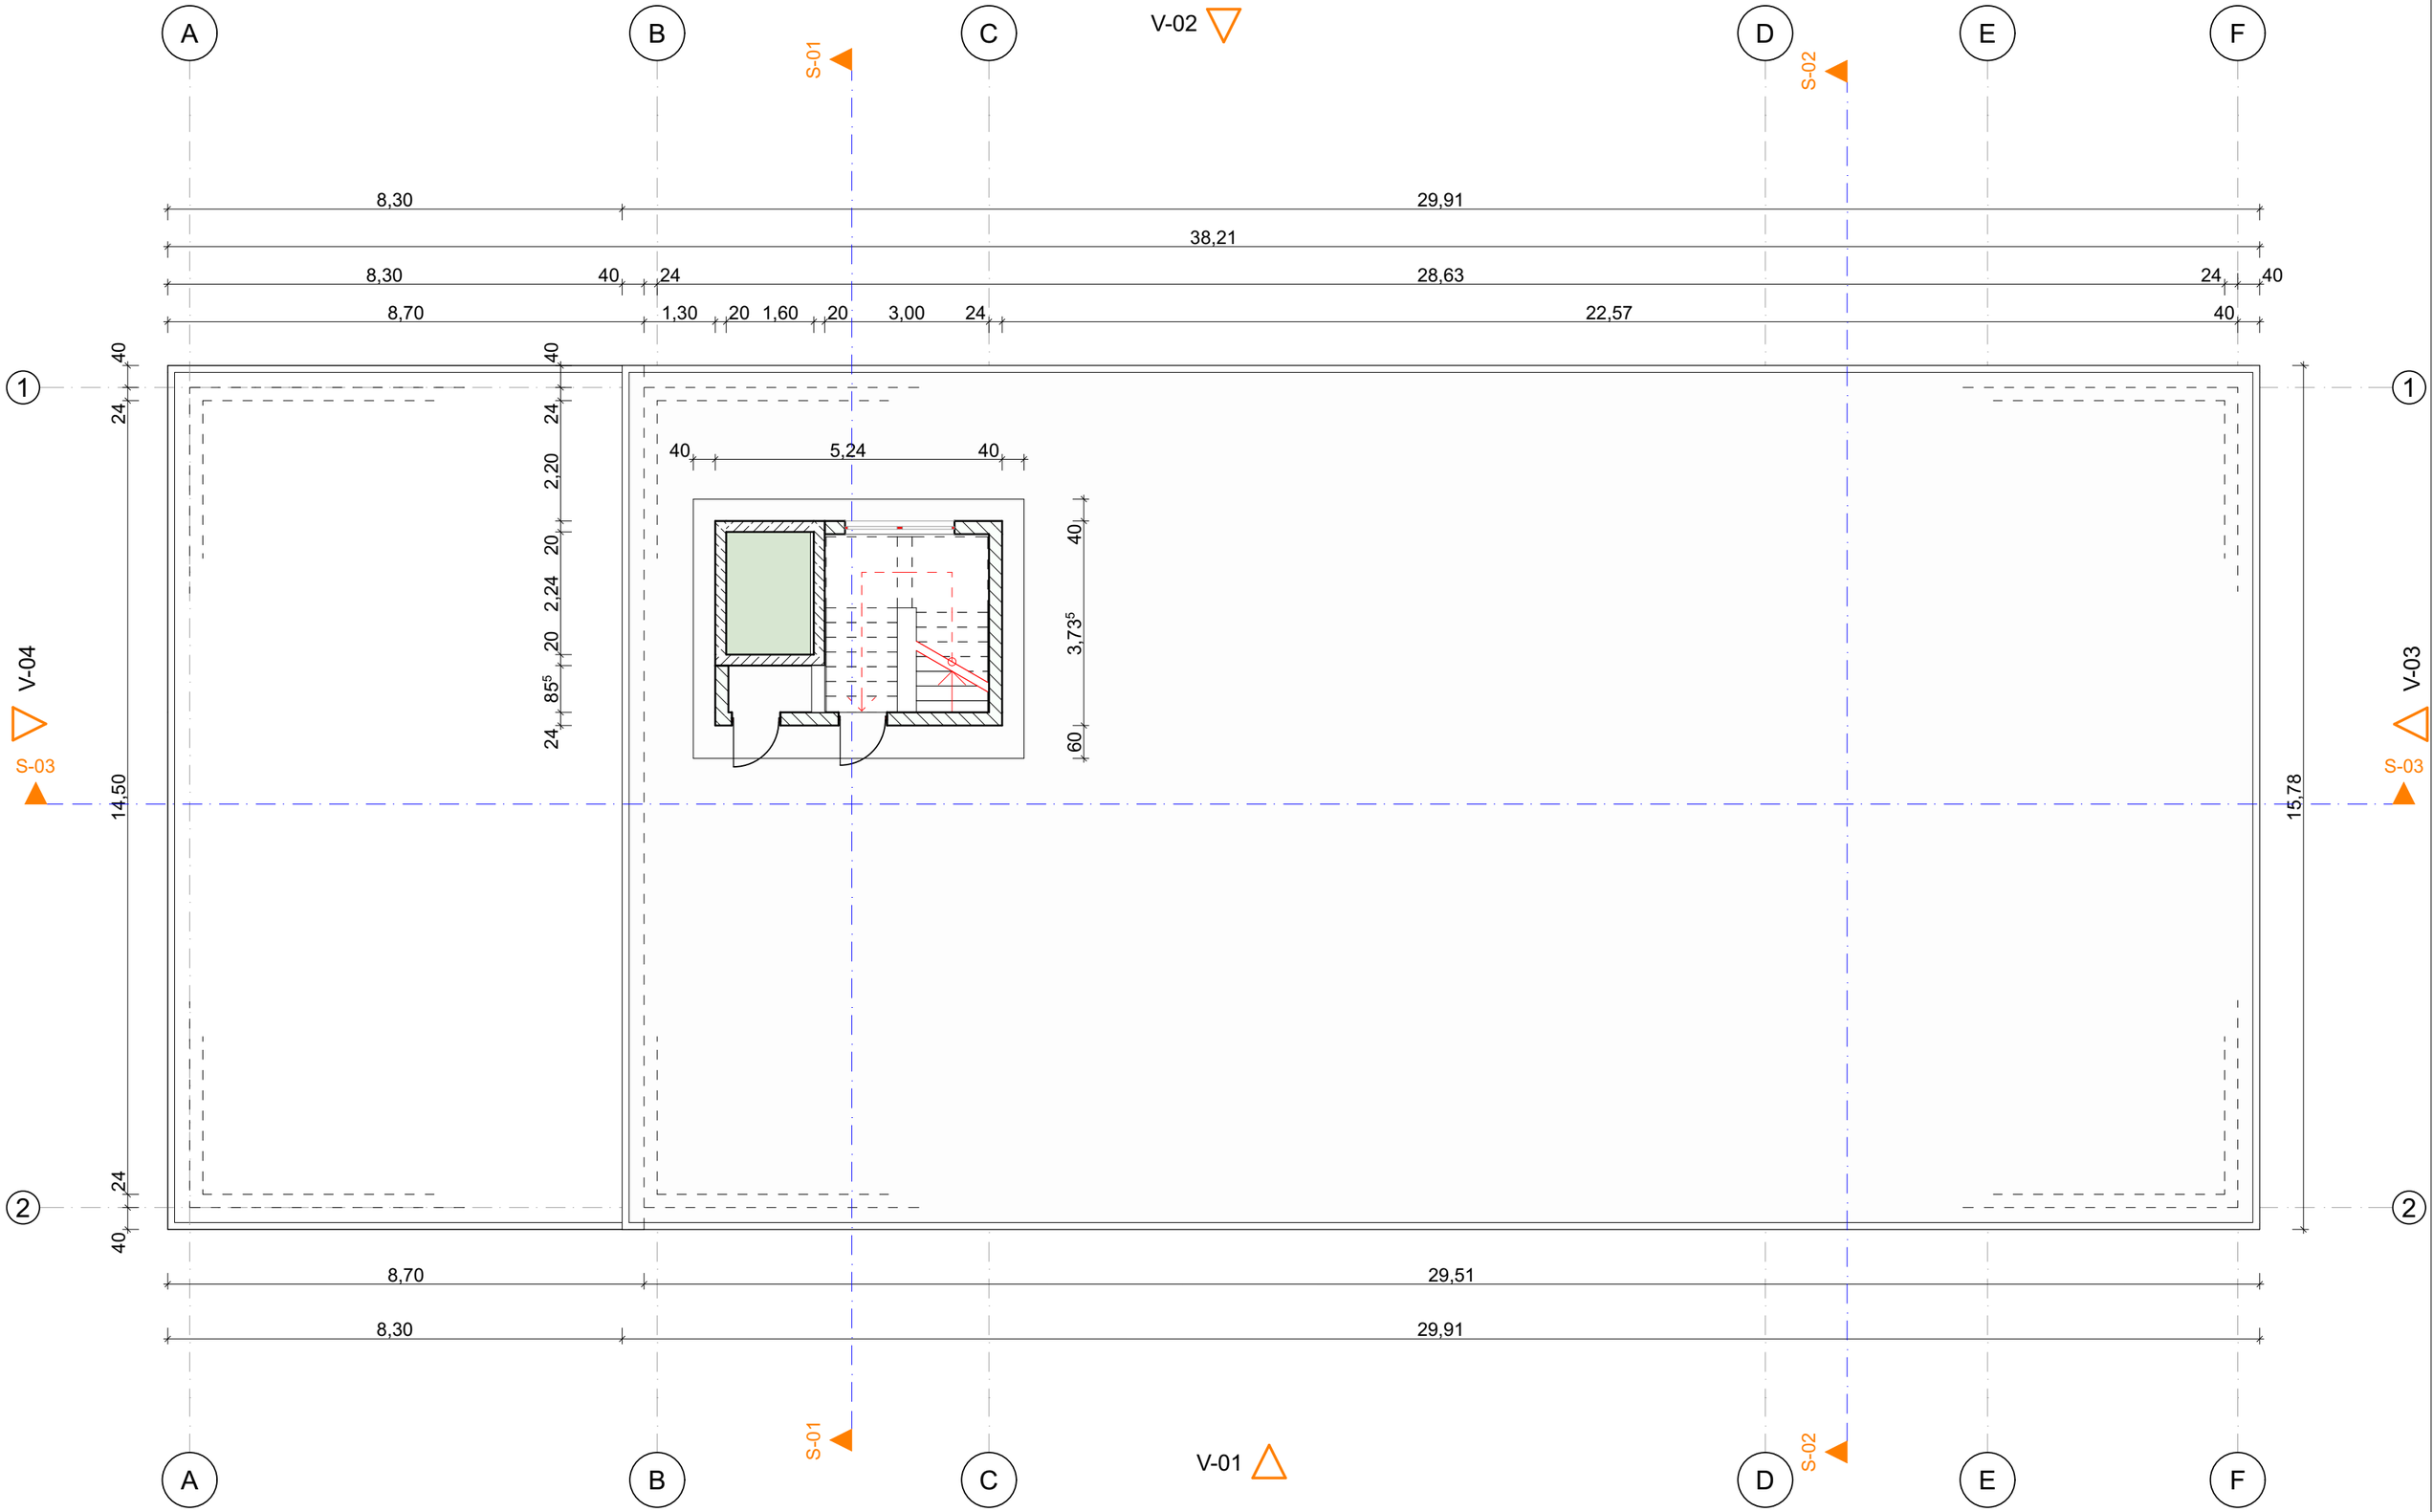


Civil Engineering and legal requirements to be verified and approved with local authorities

giz Deutsche Gesellschaft für Internationale Zusammenarbeit (GIZ) GmbH

site:	Agricultural Training Center	title:	roof floor plan	sheet.: 3	scale / size: 1:100 45 x 33 cm
					date: 09.07.2020

m - g - h gmbh engineers + architects