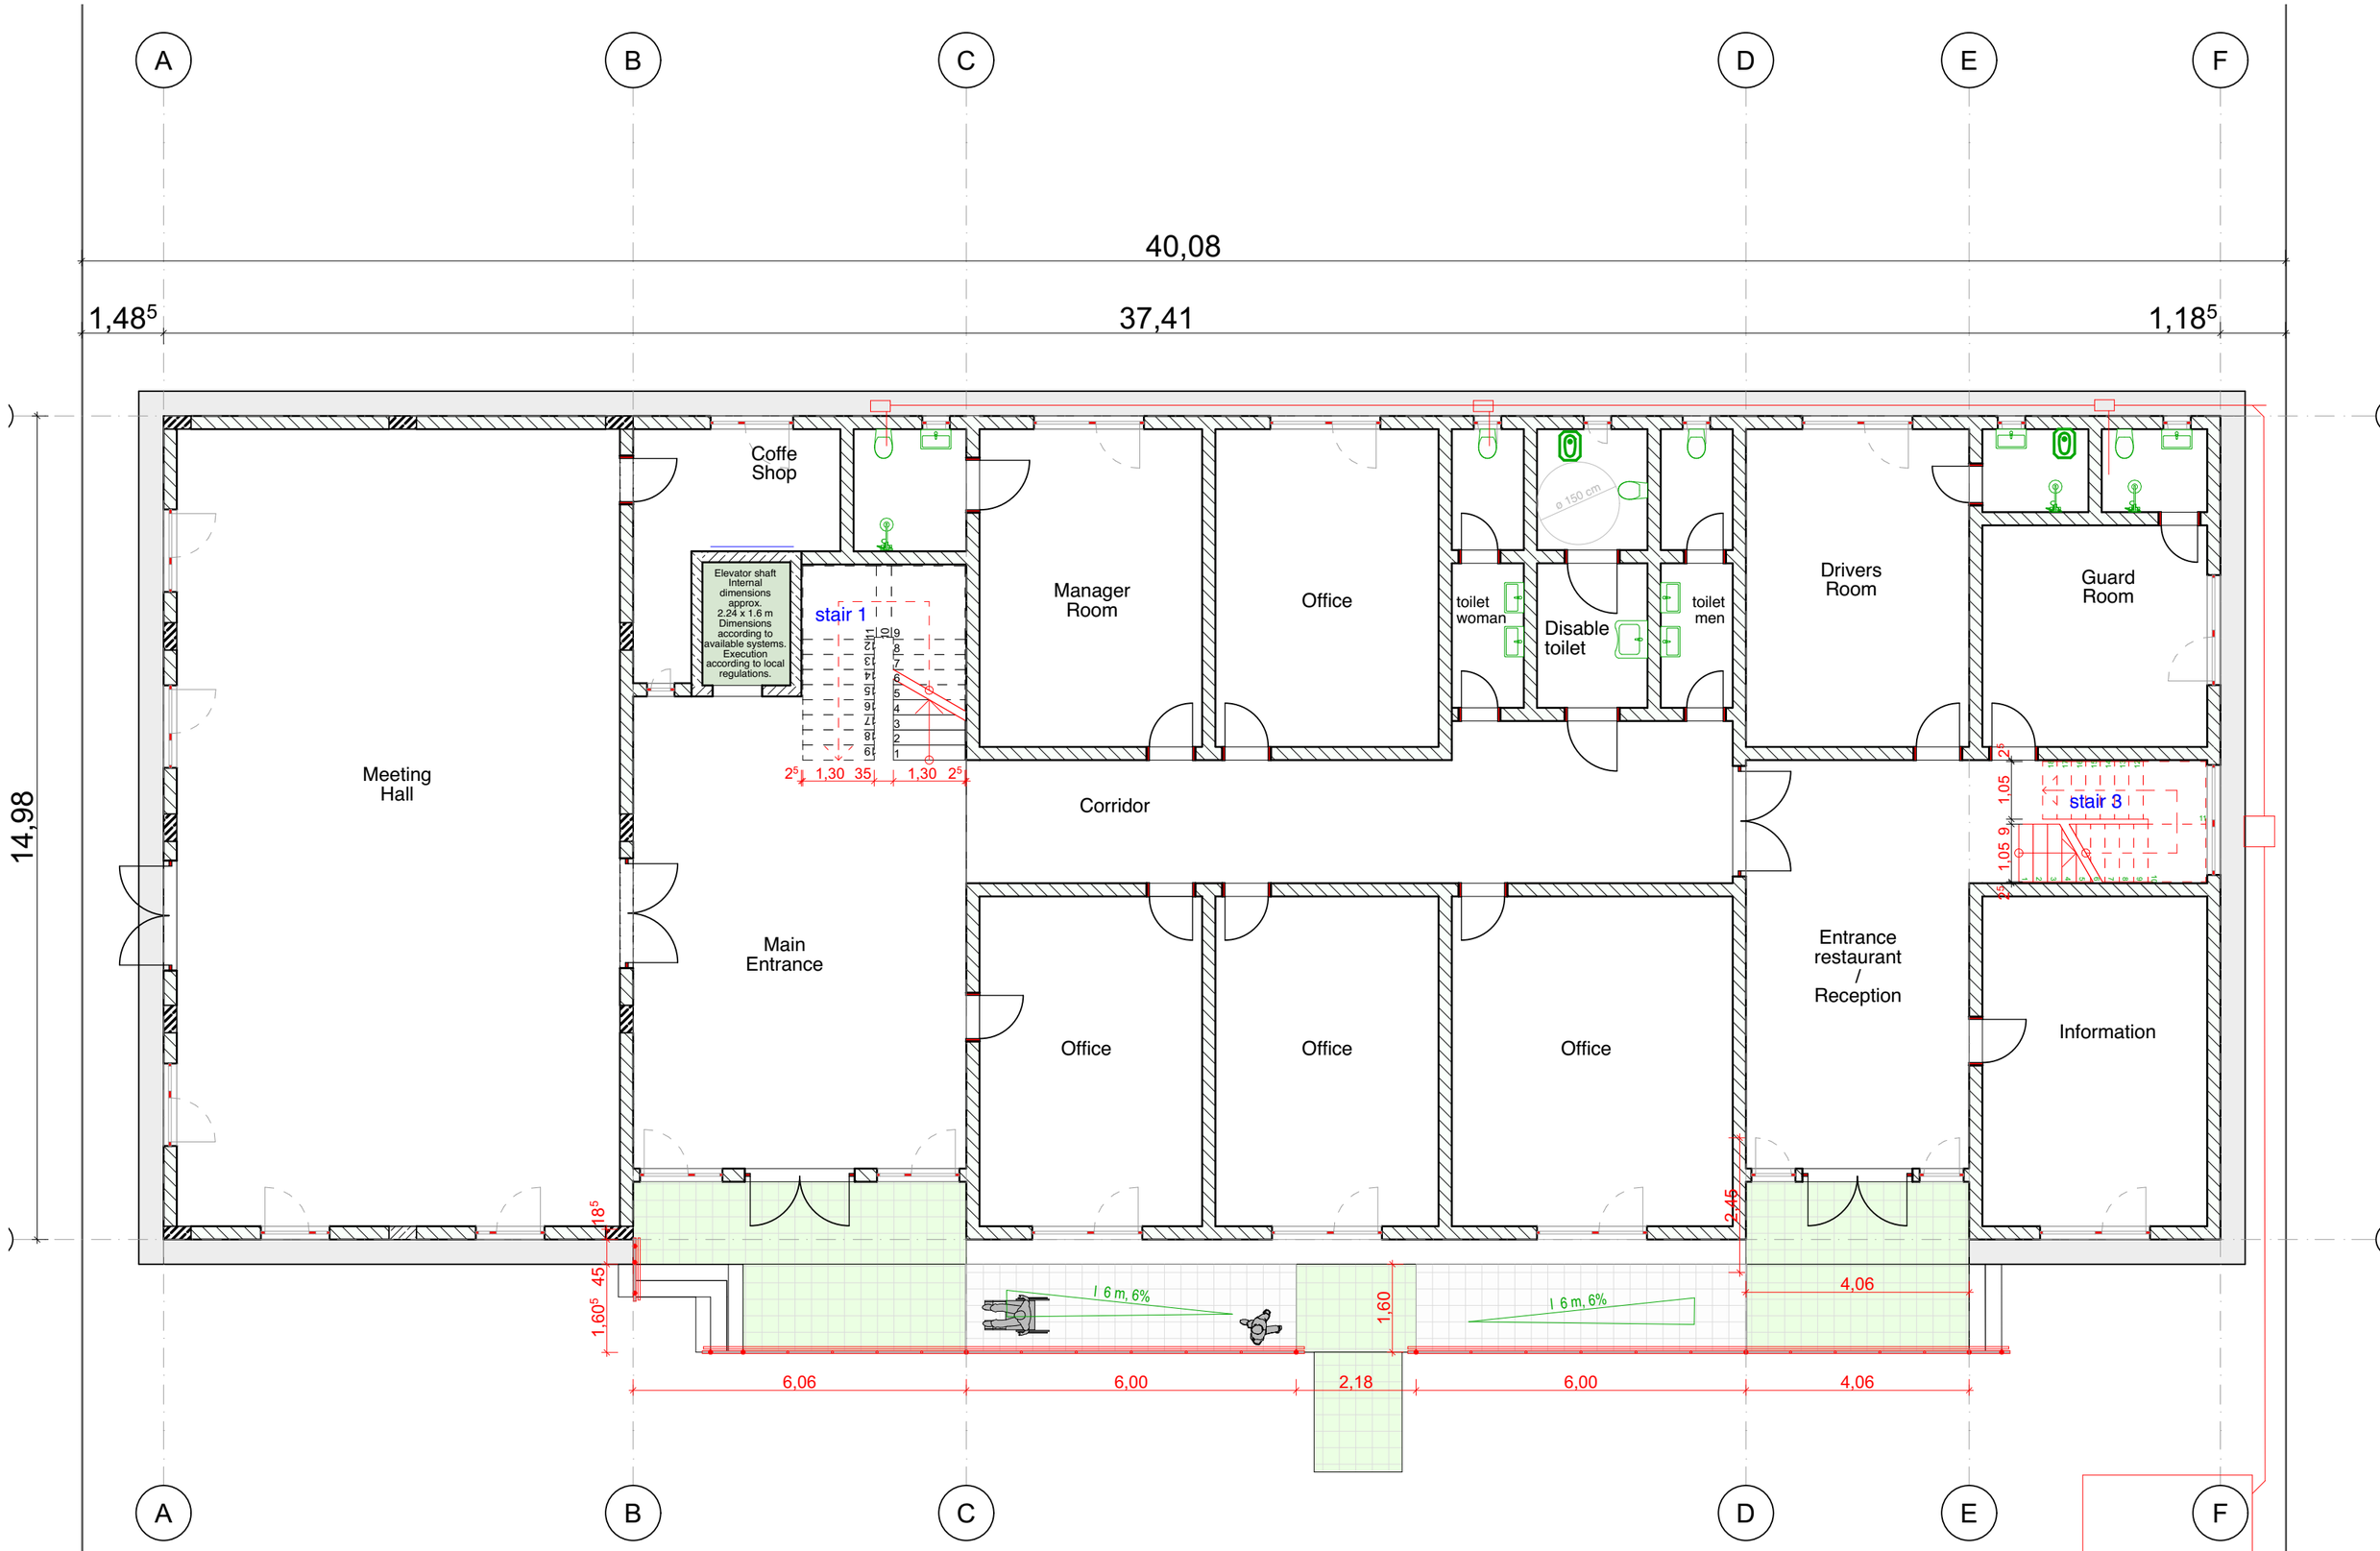


Civil Engineering and legal requirements to be verified and approved with local authorities

giz Deutsche Gesellschaft für Internationale Zusammenarbeit (GIZ) GmbH

site:	title:	sheet.:	scale / size:	
Agricultural Training Center	1st floor plan with barrier-free access	7	1:100 45 x 33 cm	
			date:	09.07.2020

m - g - h gmbh engineers + architects