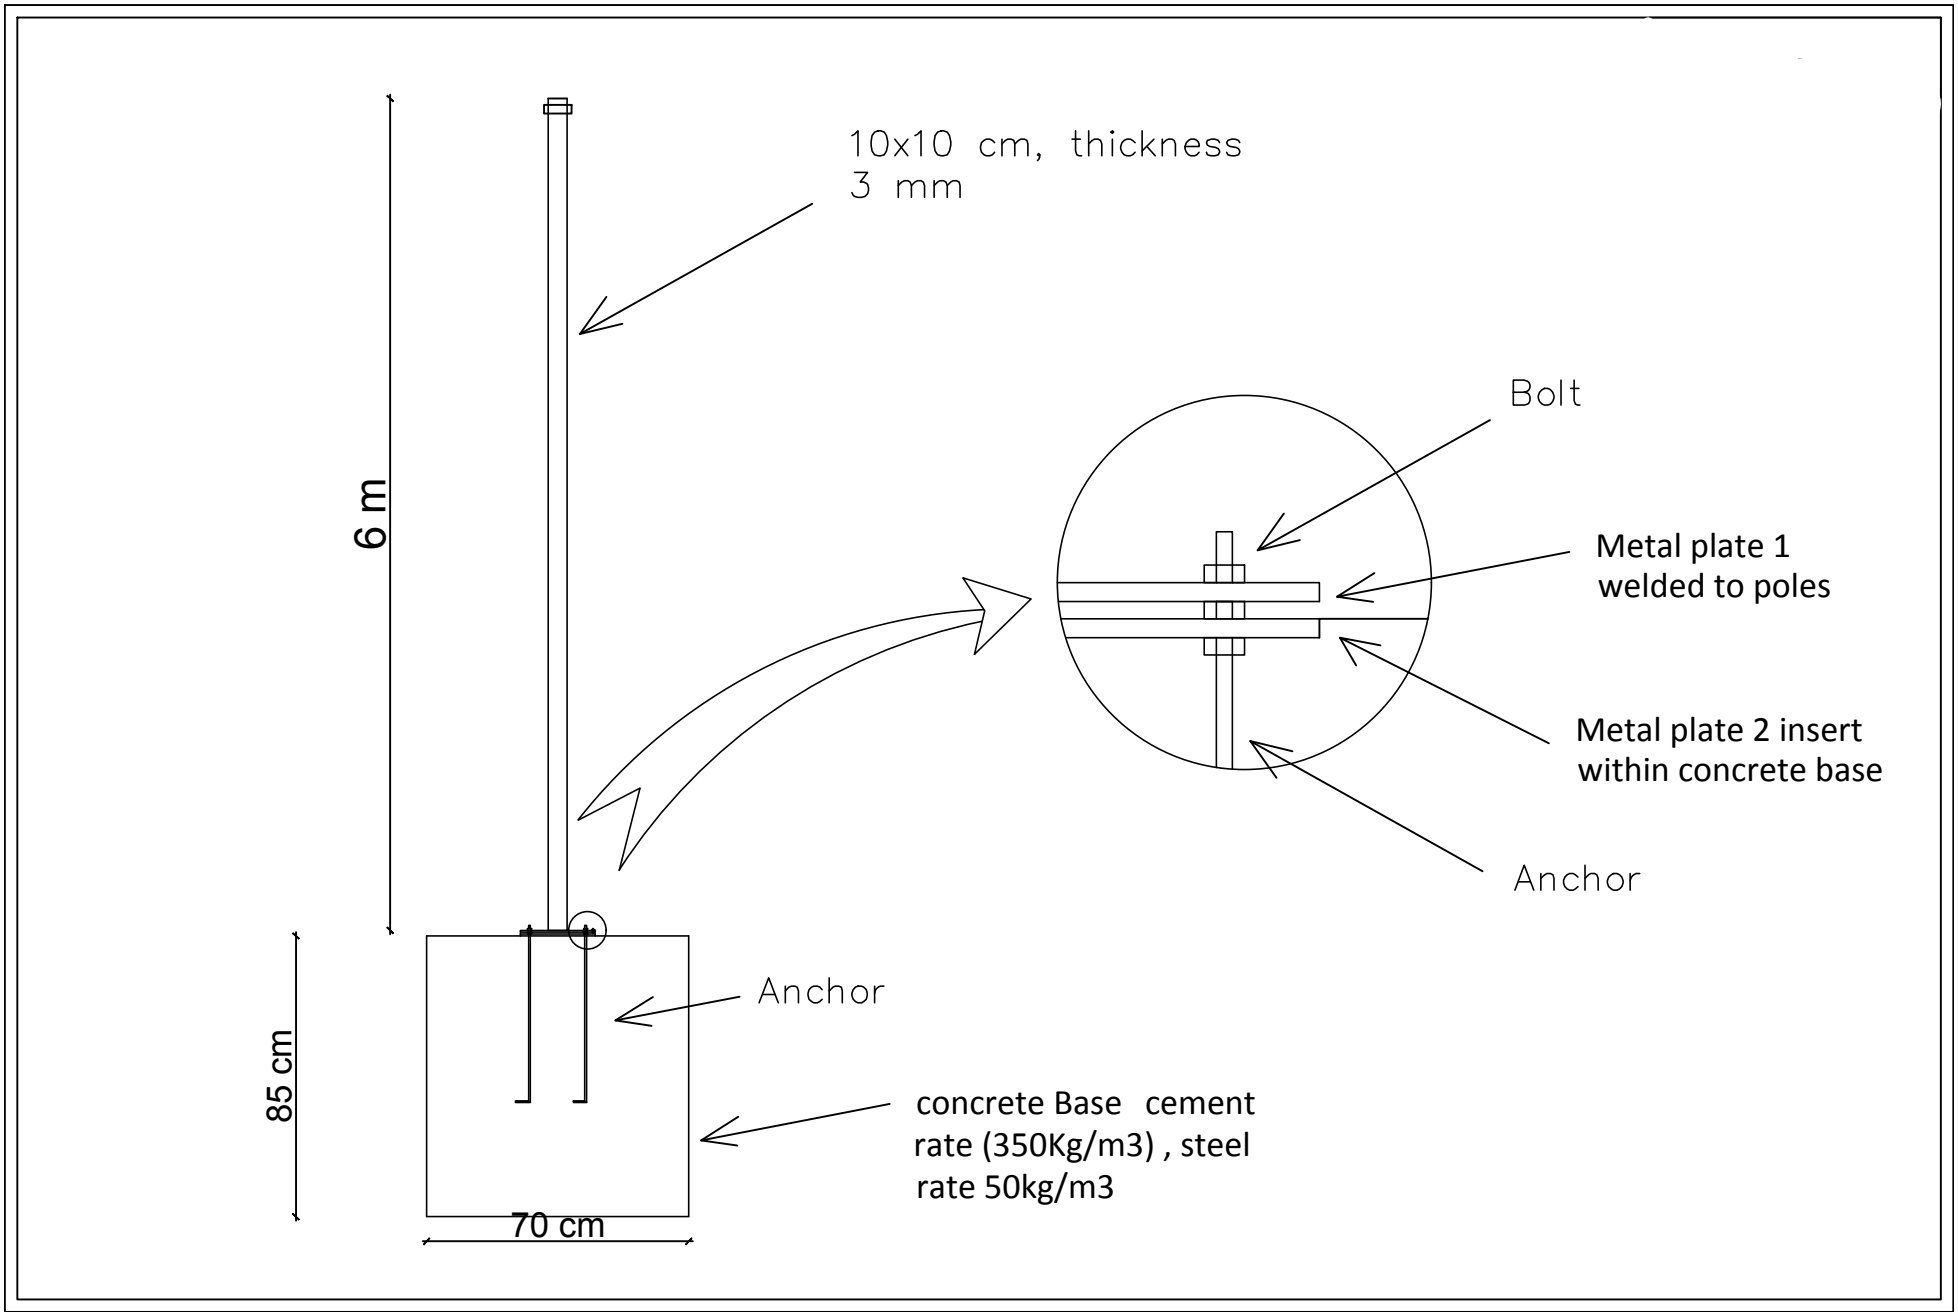
10x10 cm, thickness
3 mm
6 m
Bolt
Metal plate 1
welded to poles
Metal plate 2 insert
within concrete base
Anchor
Anchor
85 cm
concrete Base cement
rate (350Kg/m3) , steel
rate 50kg/m3
70 cm